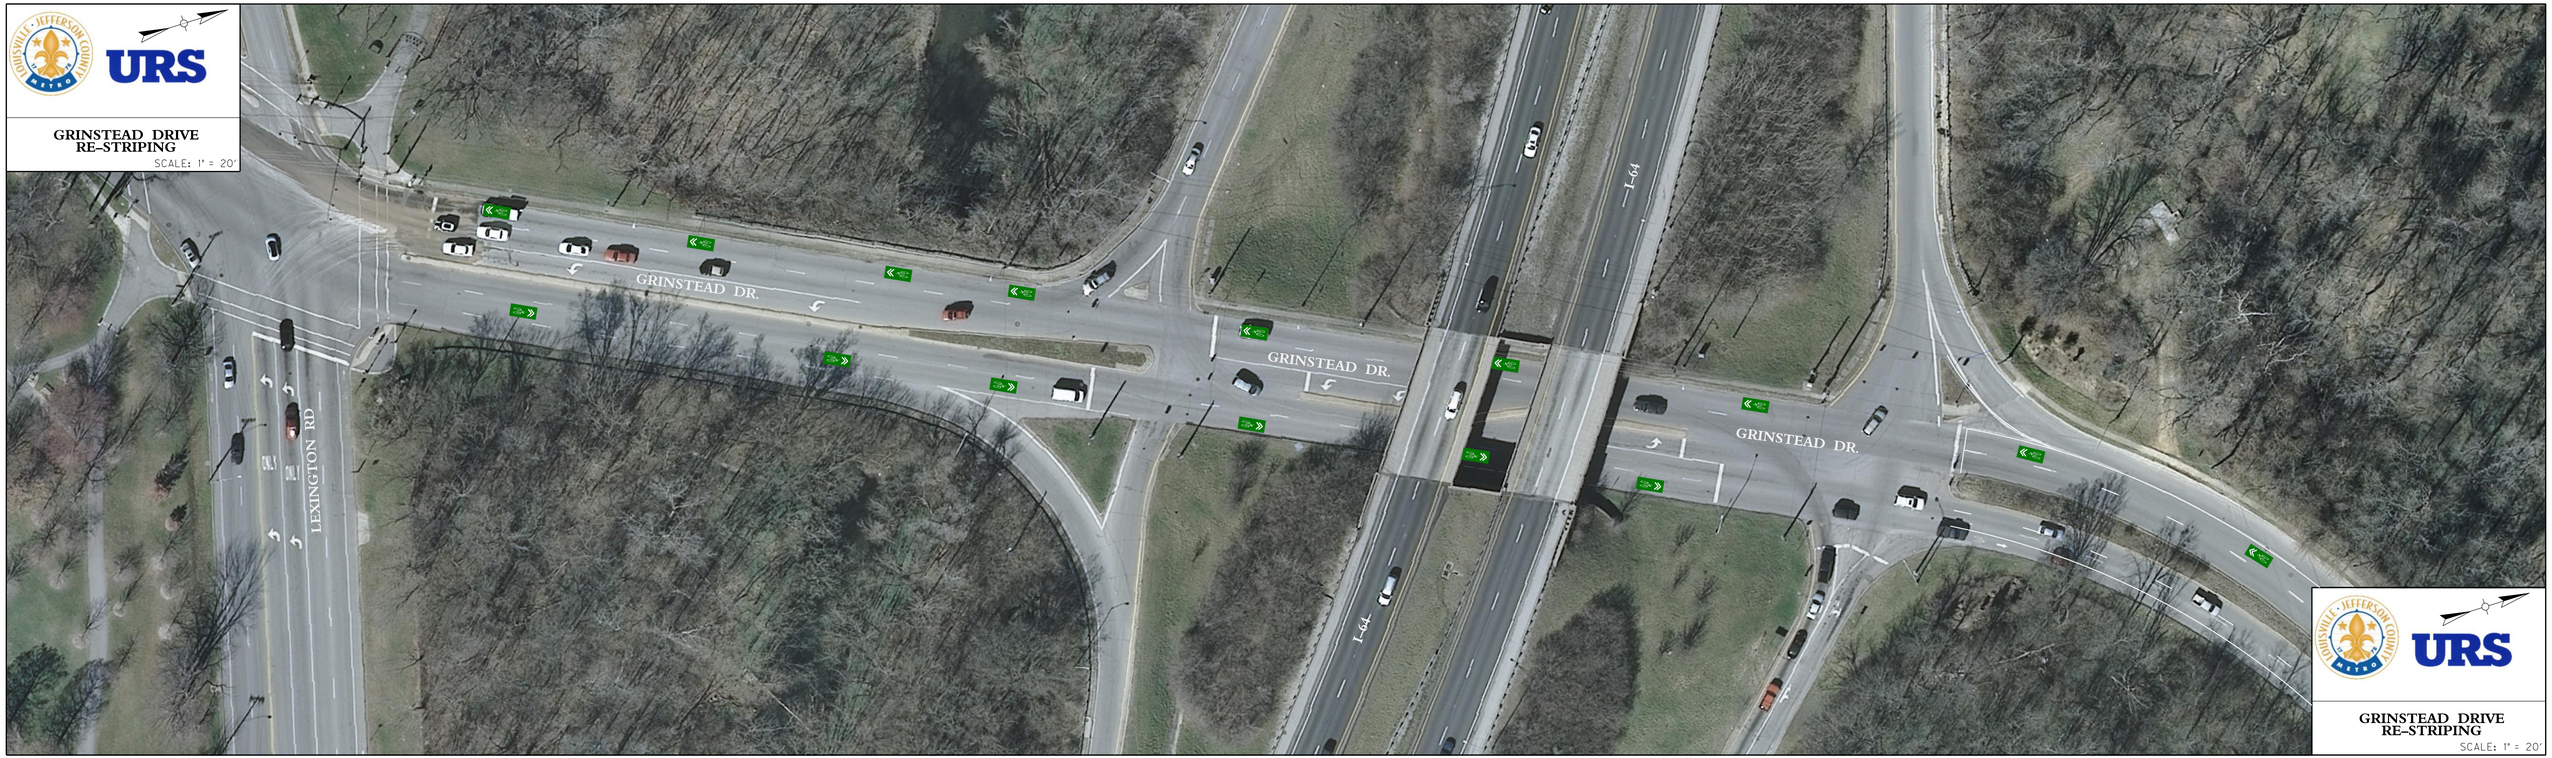
GRINSTEAD DRIVE
RE-STRIPING
SCALE: 1" = 20'
GRINSTEAD DR.
GRINSTEAD DR.
GRINSTEAD DR.
I-64
I-64
LEXINGTON RD
ONLY
ONLY
GRINSTEAD DRIVE
RE-STRIPING
SCALE: 1" = 20'