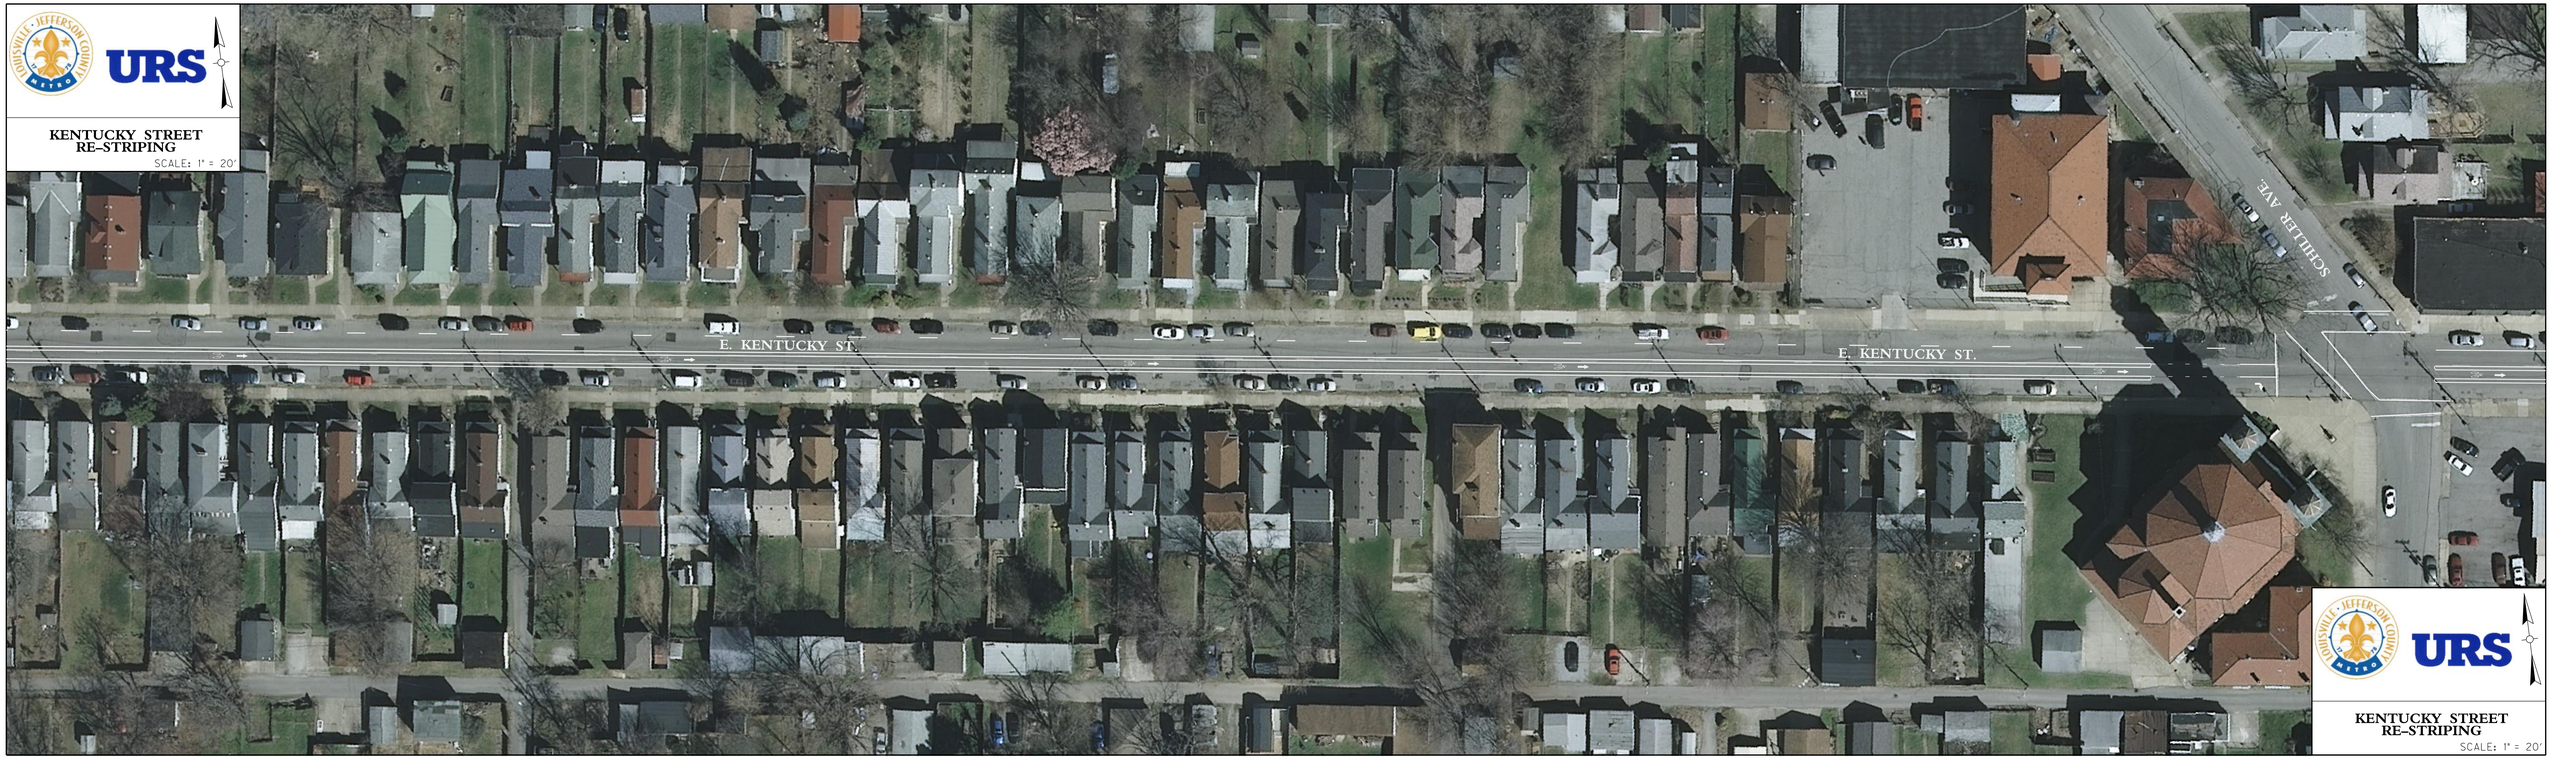

URS

KENTUCKY STREET
RE-STRIPING

SCALE: 1" = 20'

URS

KENTUCKY STREET
RE-STRIPING

SCALE: 1" = 20'